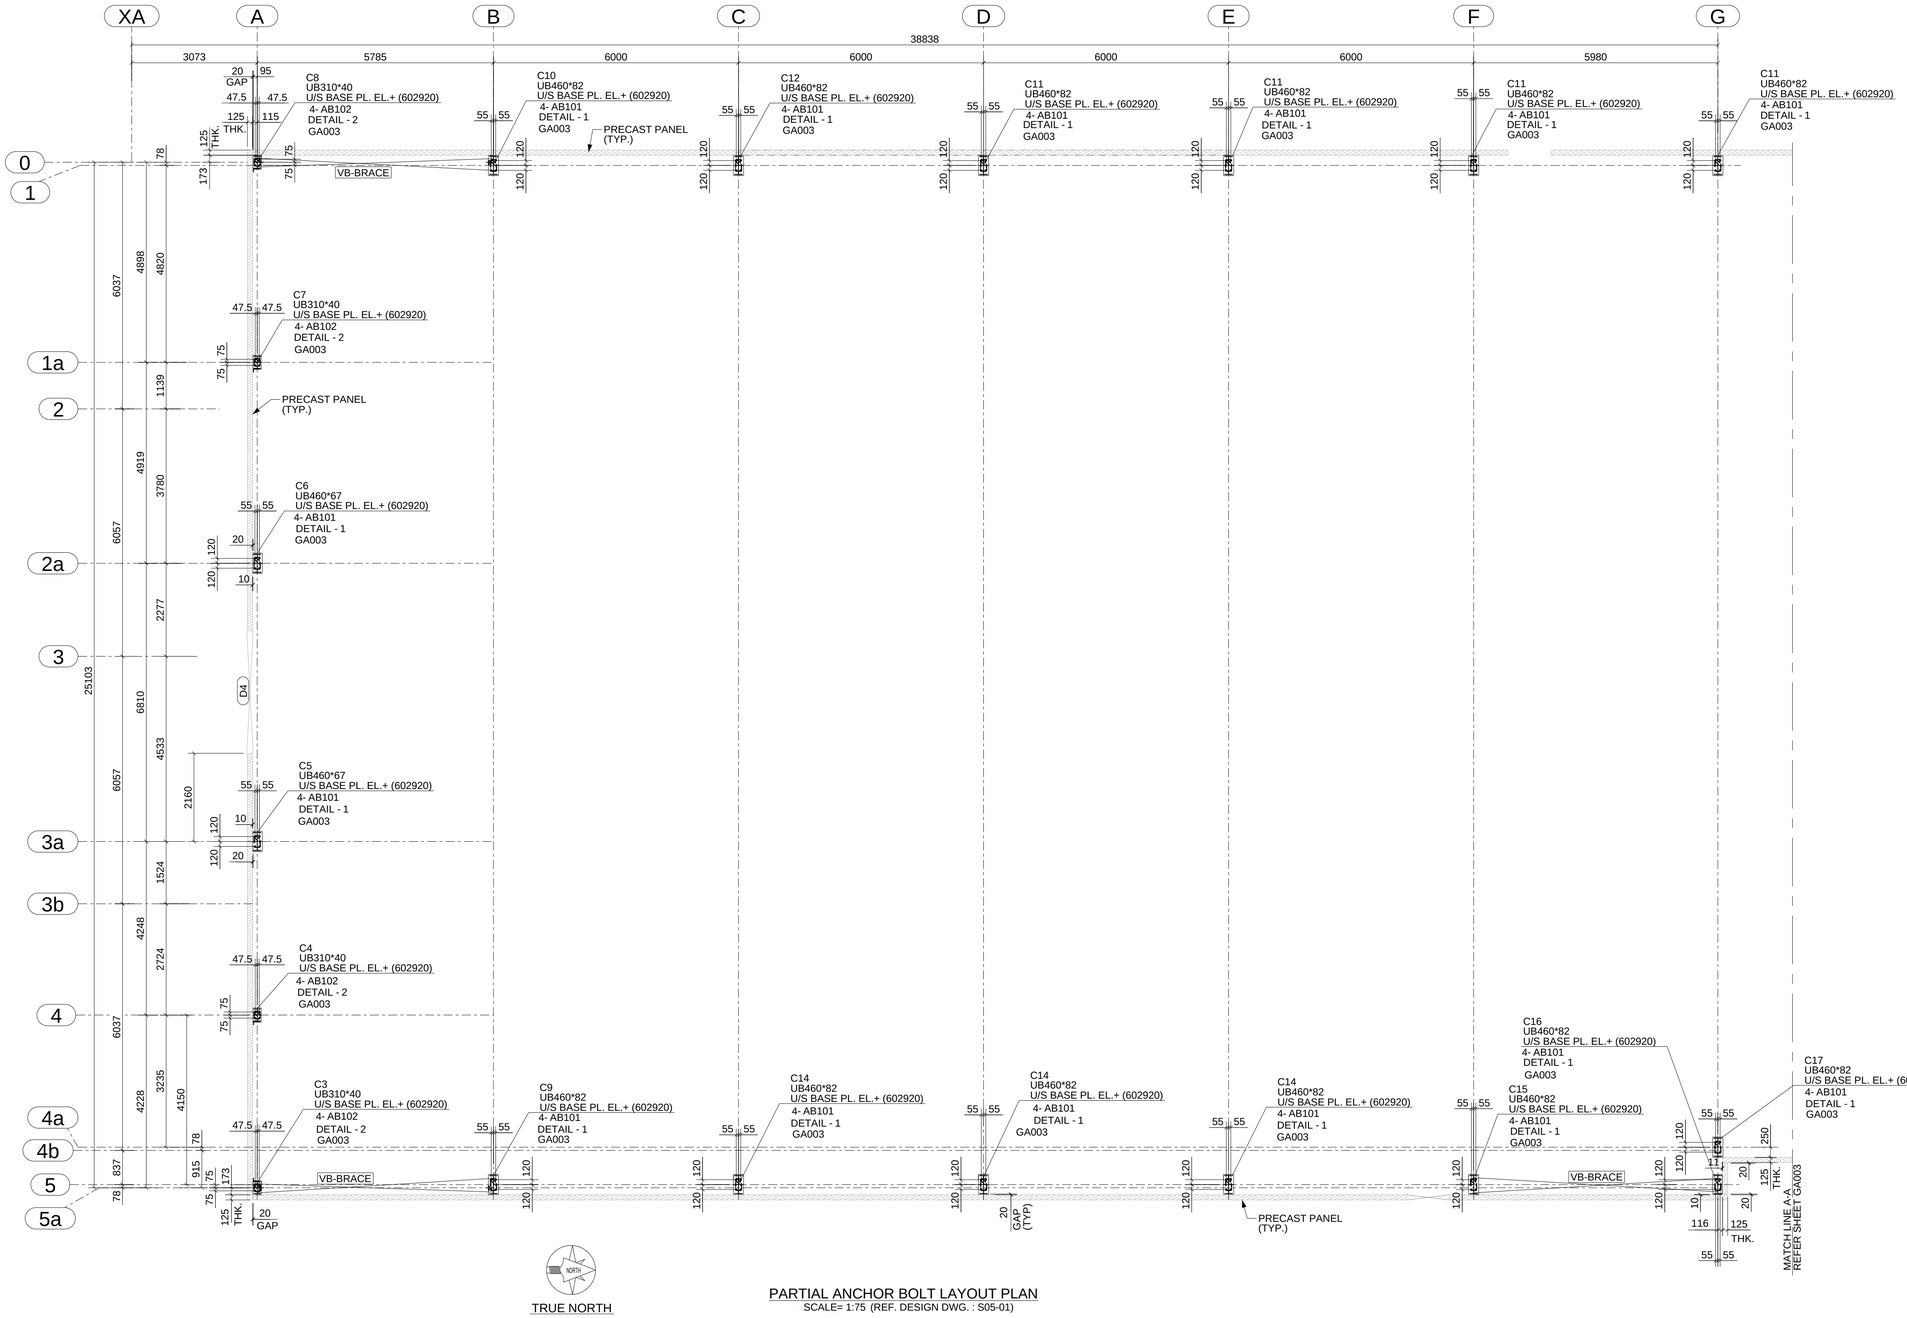

TRUE NORTH

PARTIAL ANCHOR BOLT LAYOUT PLAN

SCALE= 1:75 (REF. DESIGN DWG. : S05-01)

PROJECT		
TITLE		
Project No	DRG No	REV